



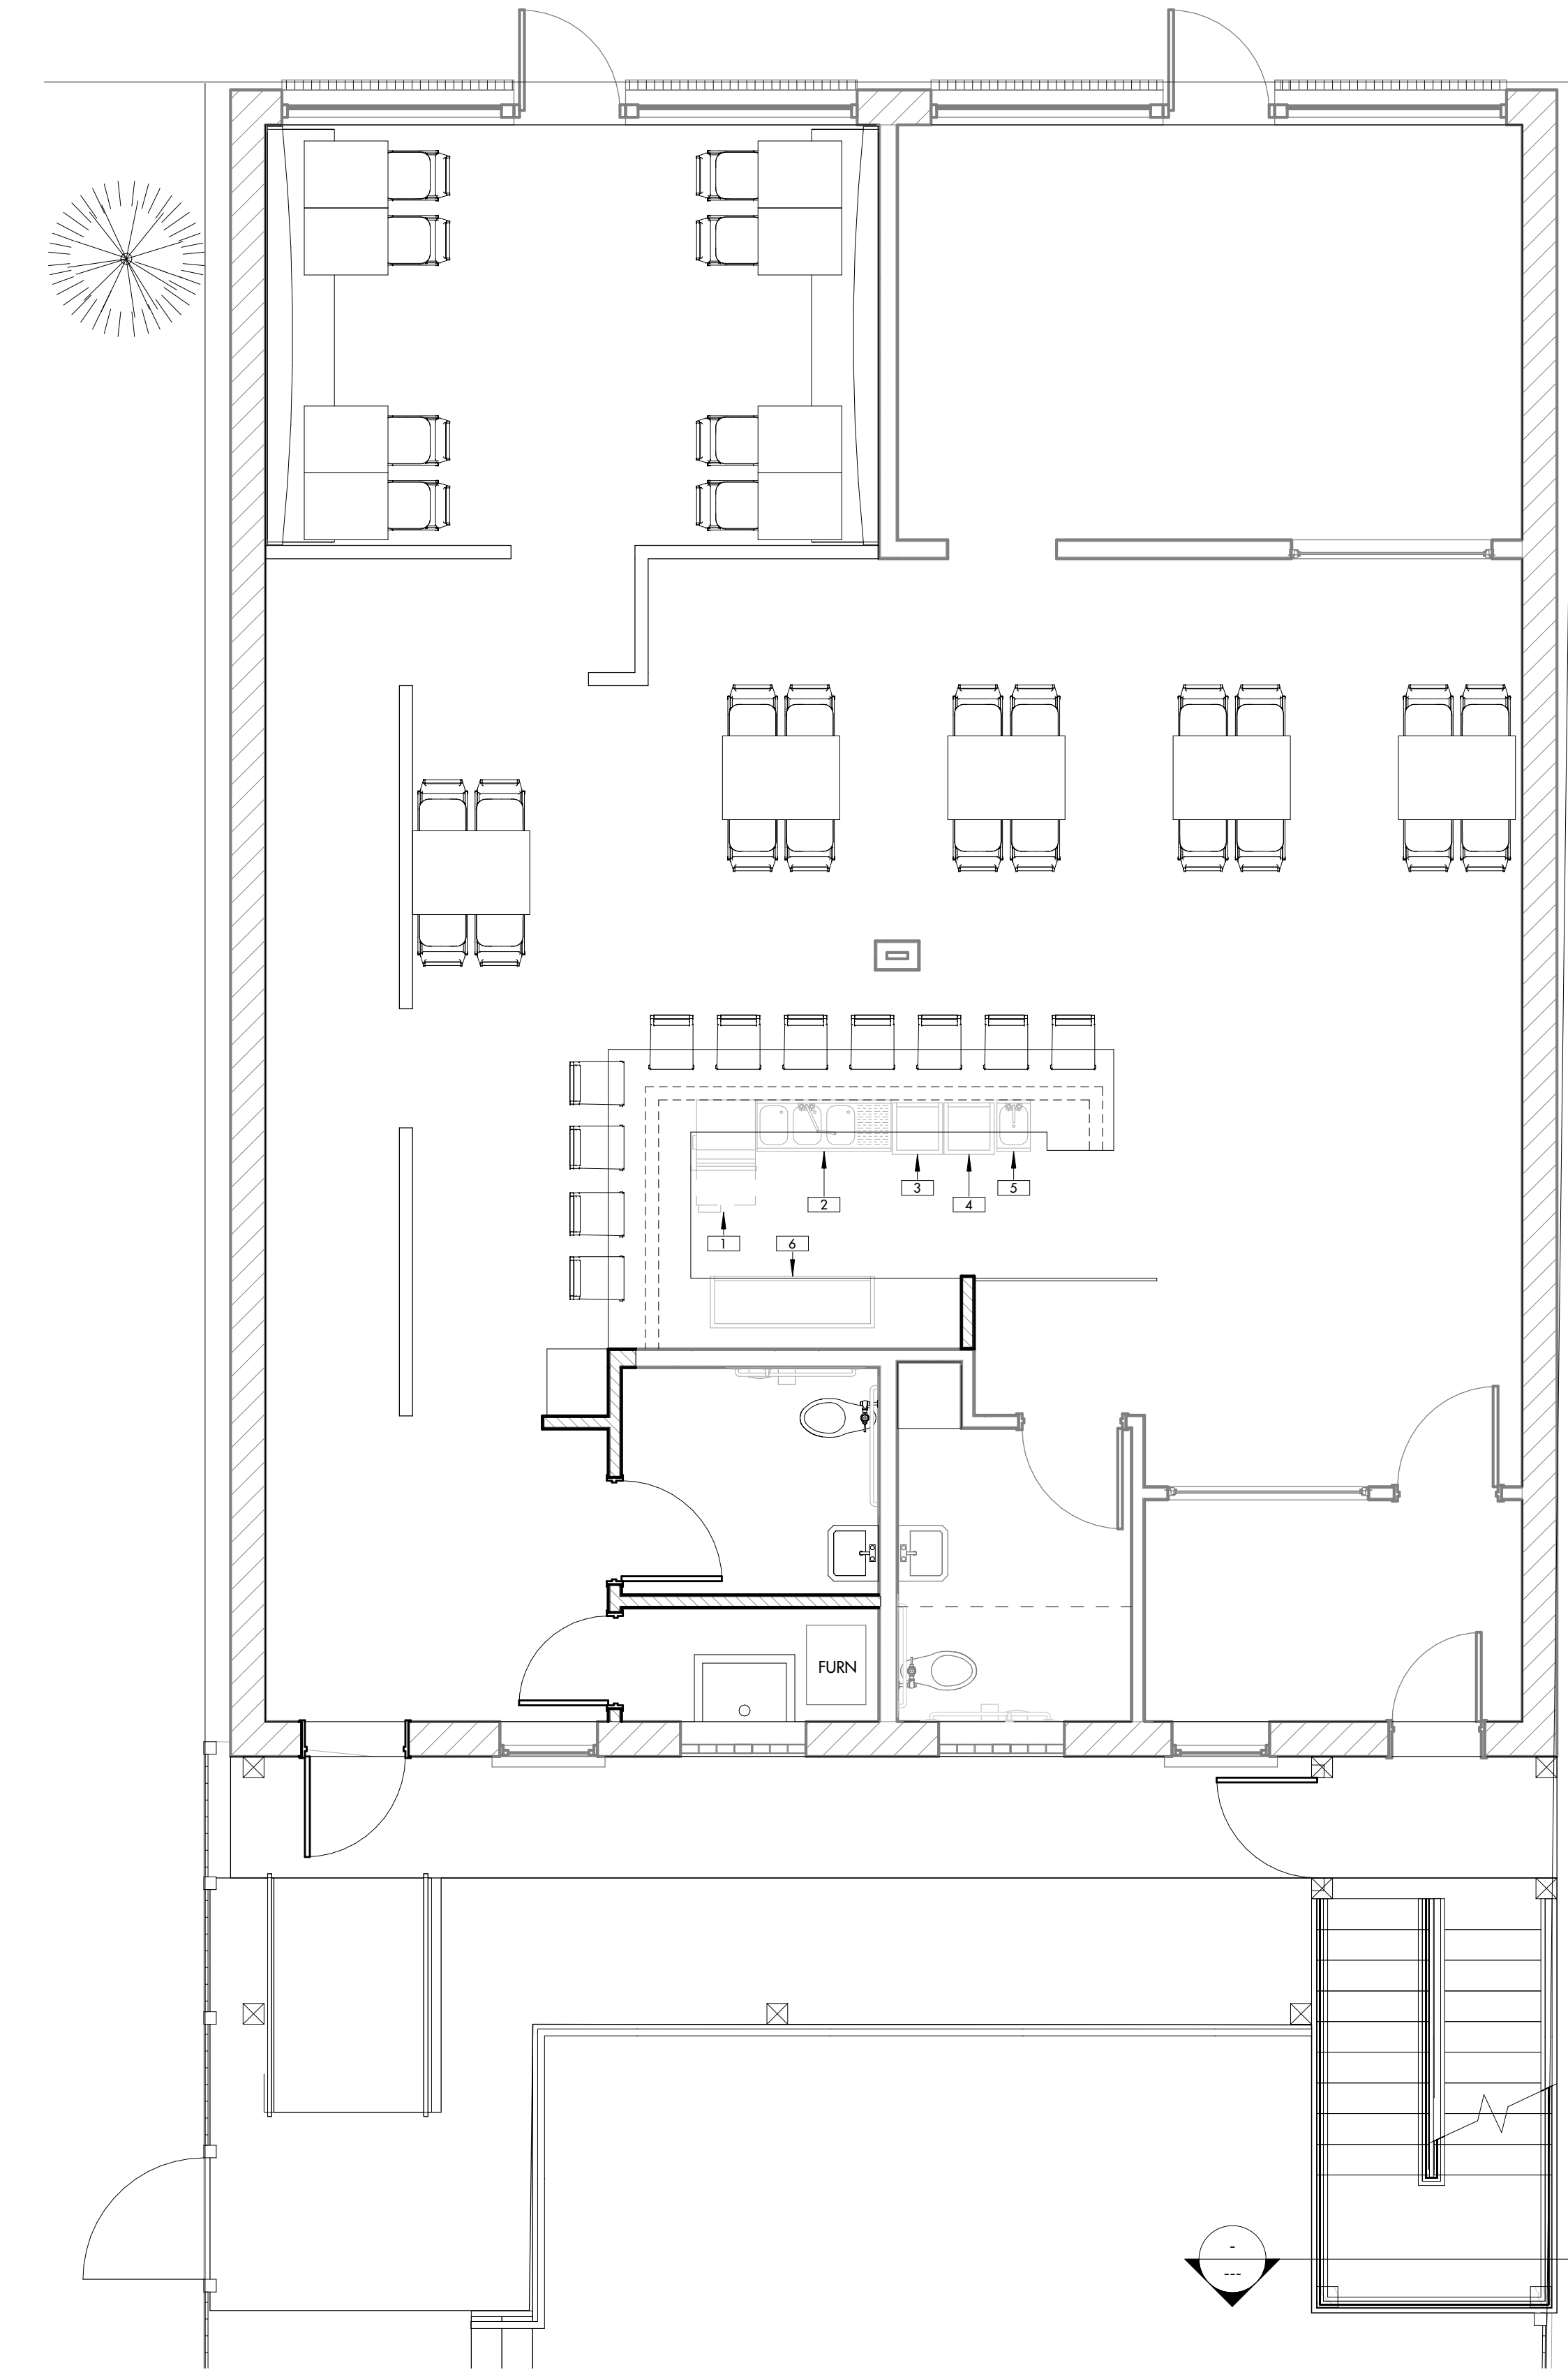


1 FLOOR 1 - FURNITURE AND EQUIPMENT PLAN

1/4" = 1'-0"


REFERENCE: 1 / A301

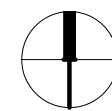


S:_Project\18th Street Distillery\02 Drawings\01 Revs\18TH STREET_A21.rvt 5/11/2021 11:46:13 AM

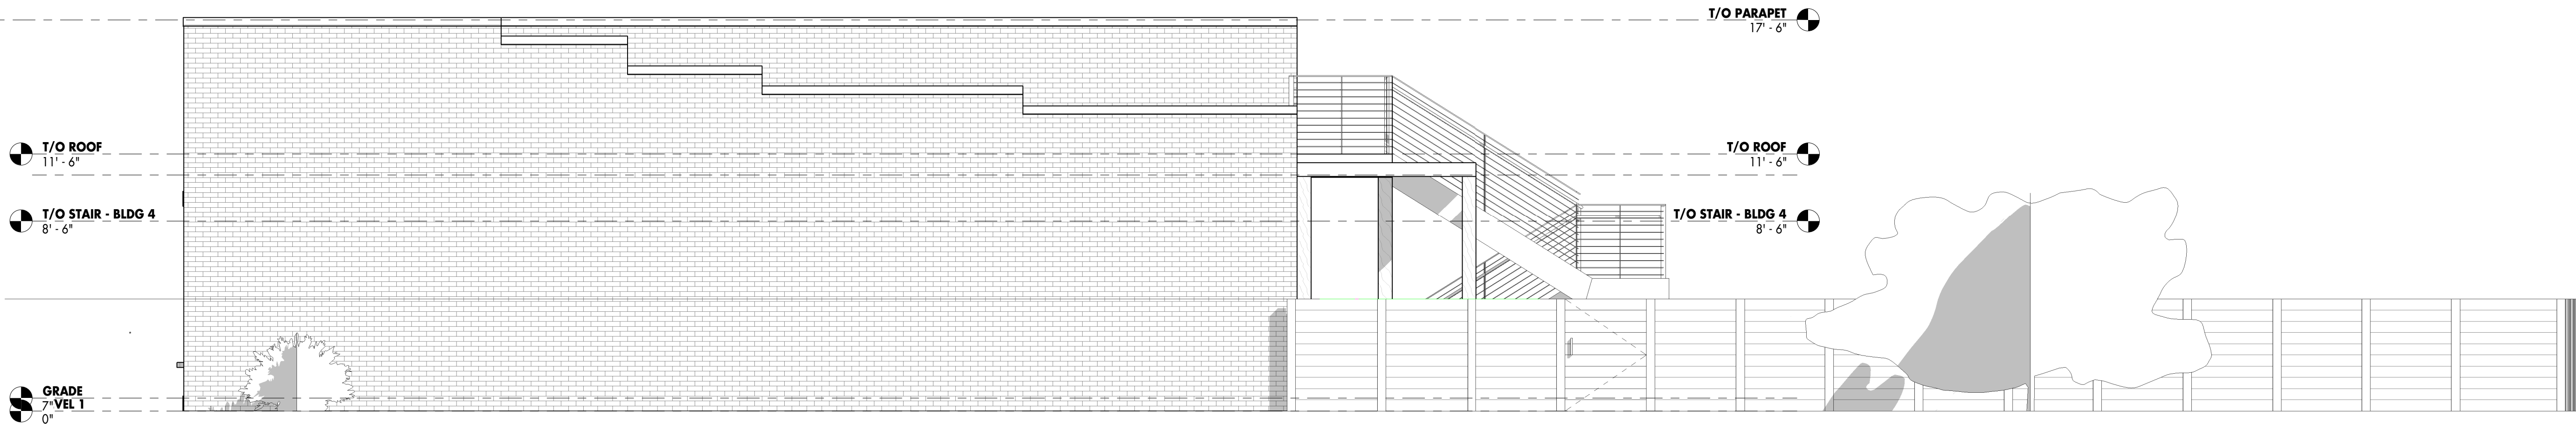

3 WEST ELEVATION
1/4" = 1'-0" REFERENCE: 1 / A101

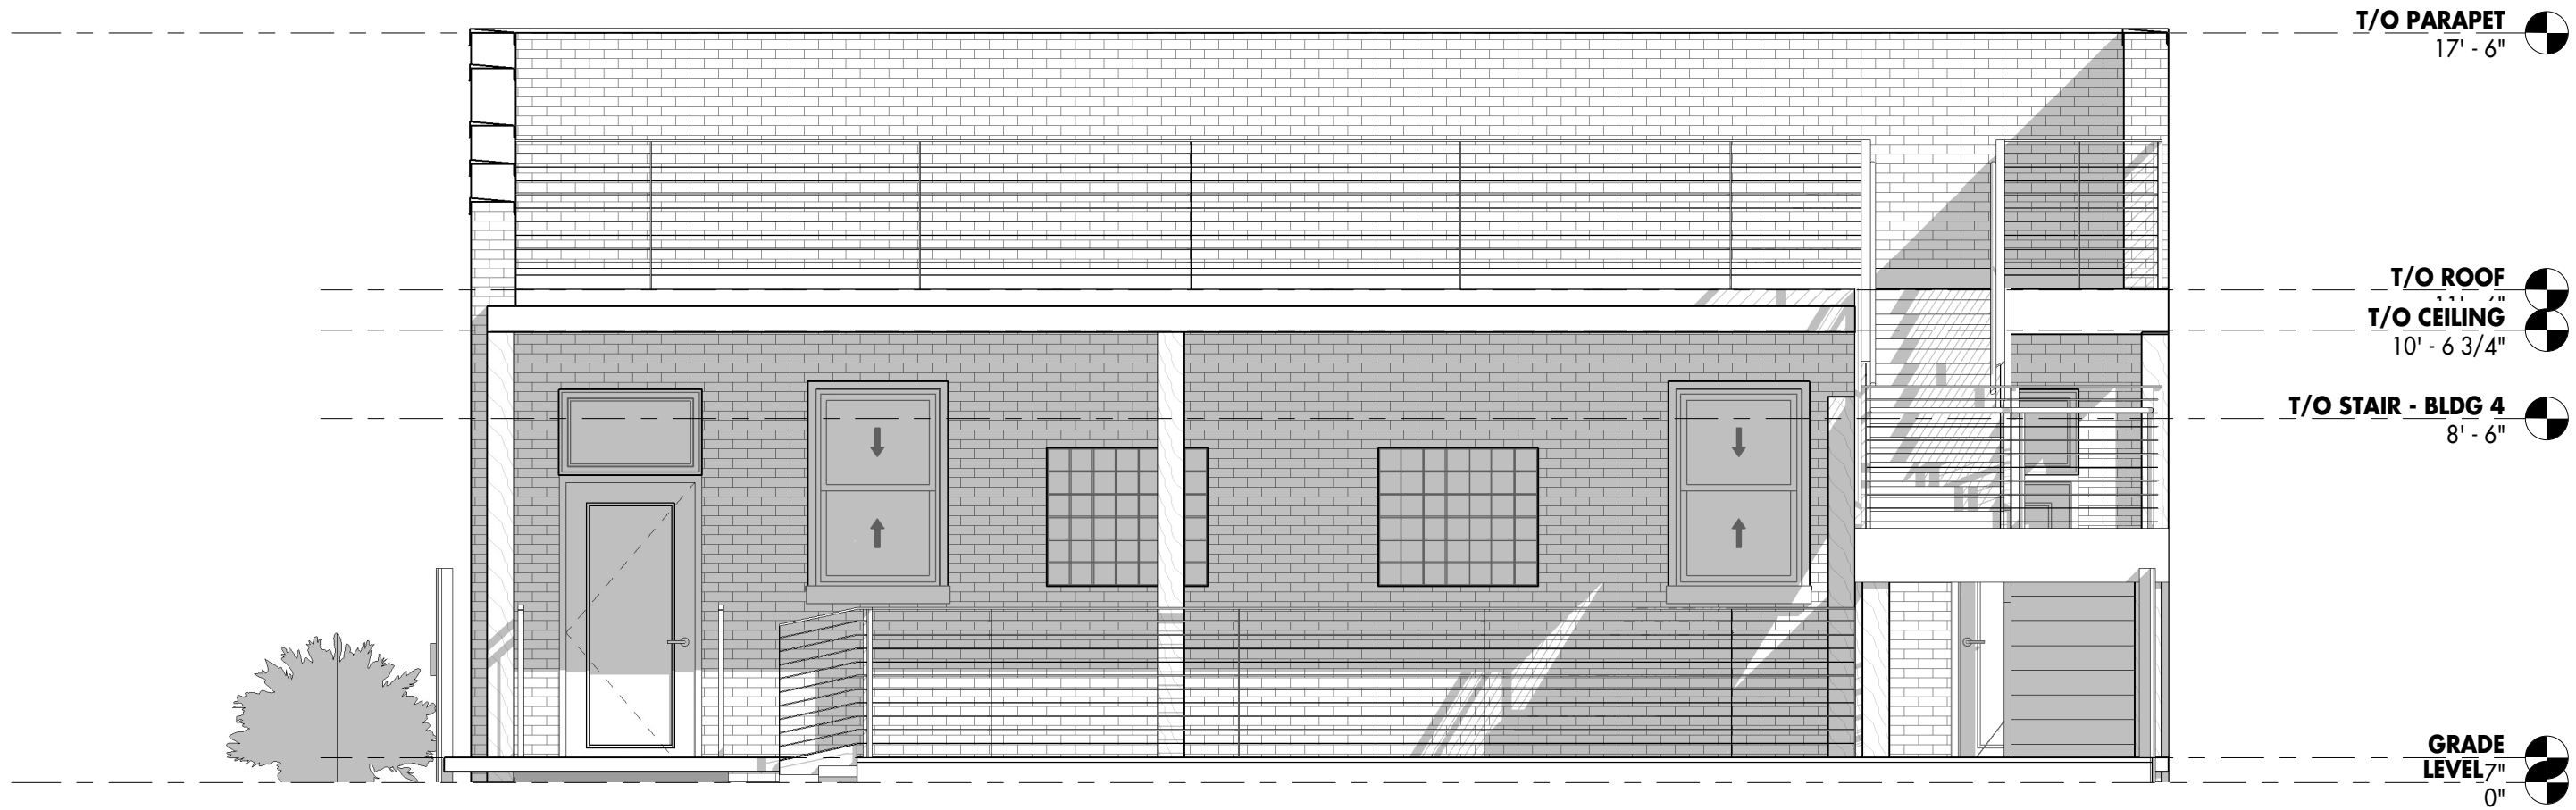

2 SOUTH ELEVATION
1/4" = 1'-0" REFERENCE: 1 / A101

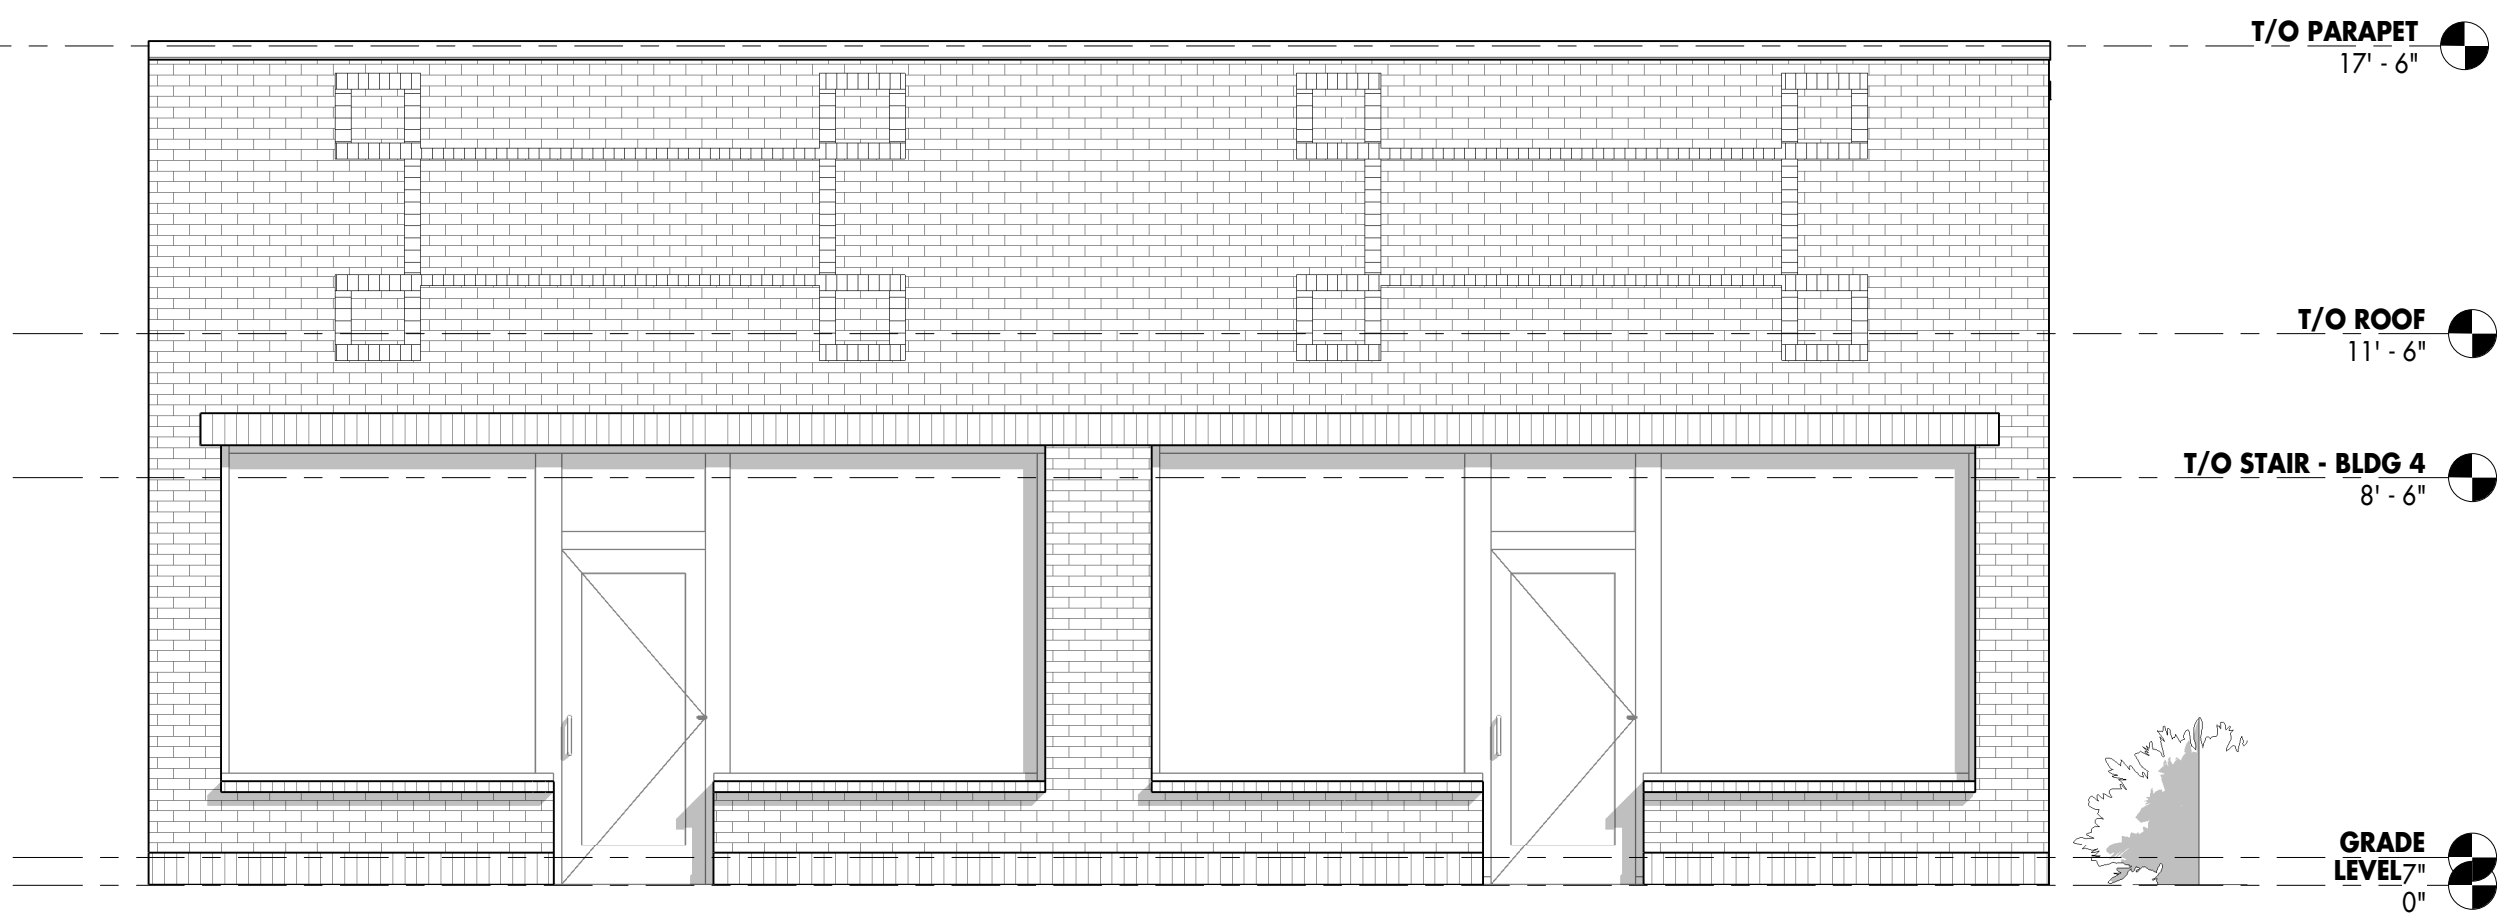

1 NORTH ELEVATION
1/4" = 1'-0" REFERENCE: 1 / A101